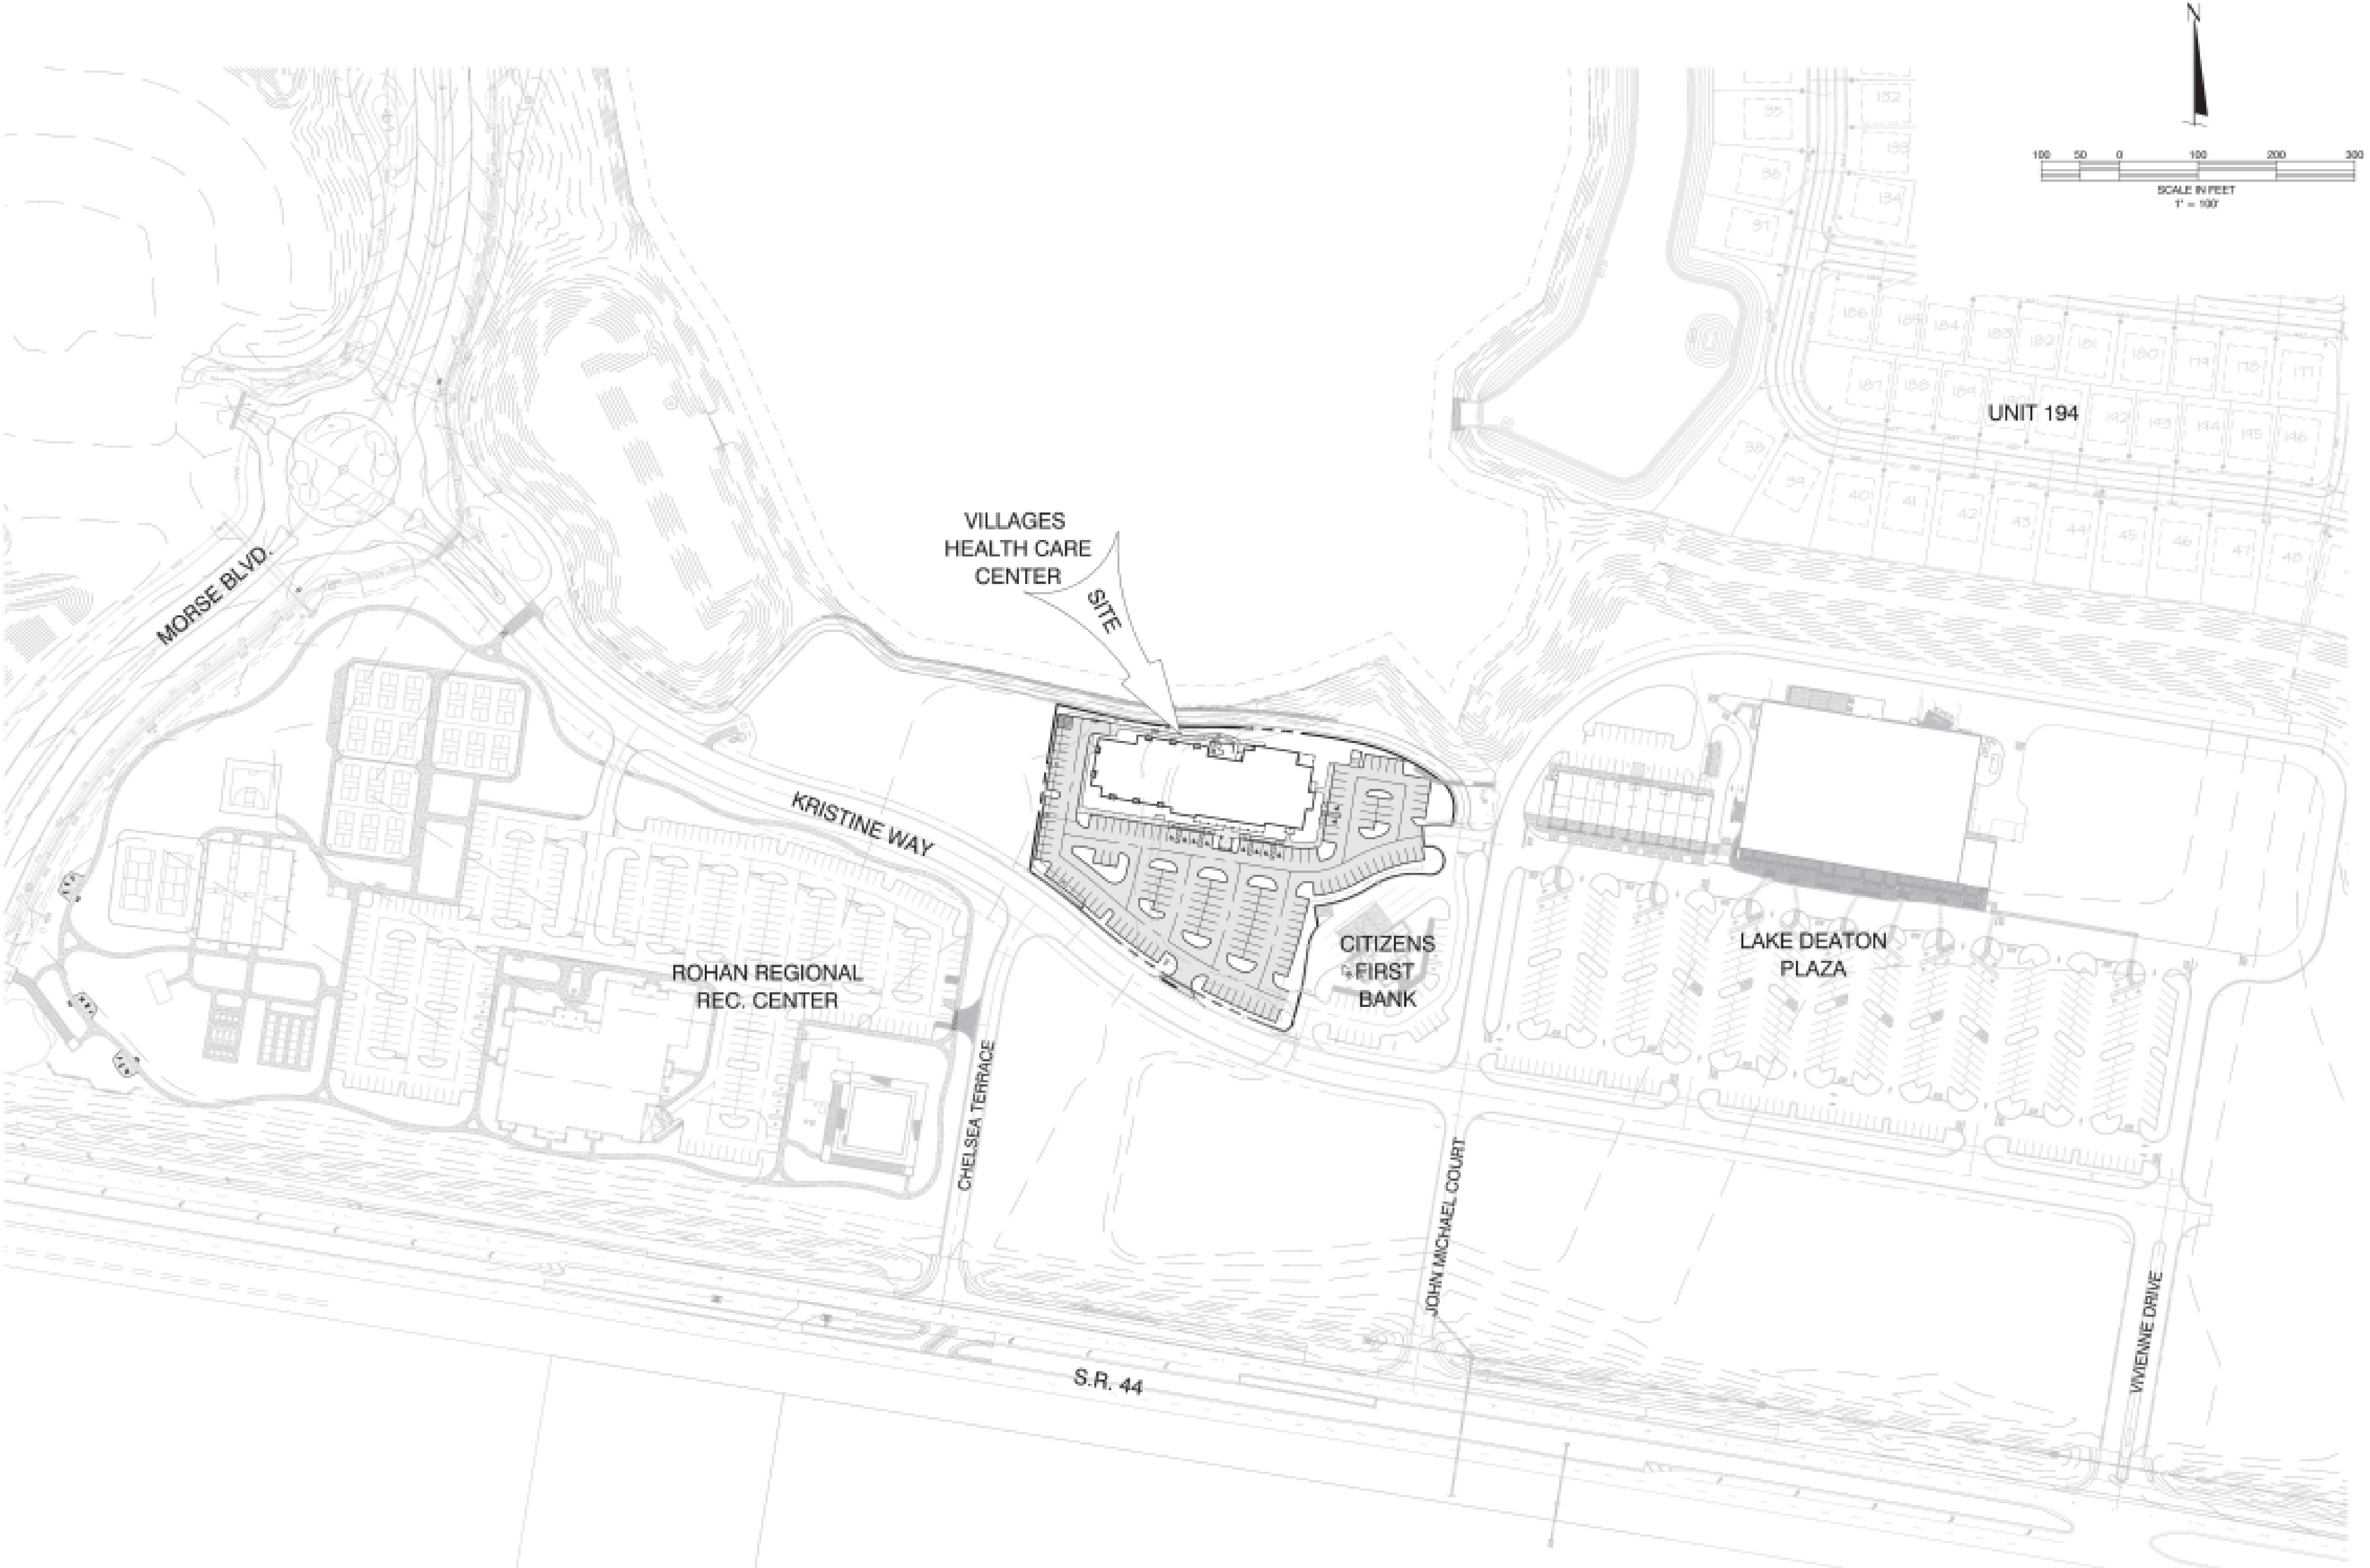

Stephen M. Campbell, State of Florida, Professional Engineer, License No. 83530. This item has been electronically signed and sealed by Stephen M. Campbell on the date indicated here using a SHA authentication code. Printed copies of this document are not considered signed and sealed and the SHA authentication code must be verified on any electronic copies.

DATE	REVISIONS	BY

CFB | CLYMER FARNER BARLEY

CLYMER FARNER BARLEY, INC.
4450 NE 83RD RD, WILDWOOD, FL 34785
(352) 748-3126
WWW.CFB-INC.COM CA #4789

The Villages

THE VILLAGES OF SUMTER
VILLAGES HEALTH CARE CENTER
AT LAKE DEATON

MASTER DEVELOPMENT PLAN

SAVE DATE	3/30/2020
DRAWN BY	BRP
CHECKED BY	SMC
PROJECT #	E20007.0000
FILE NAME	

SHEET NUMBER 03